File:

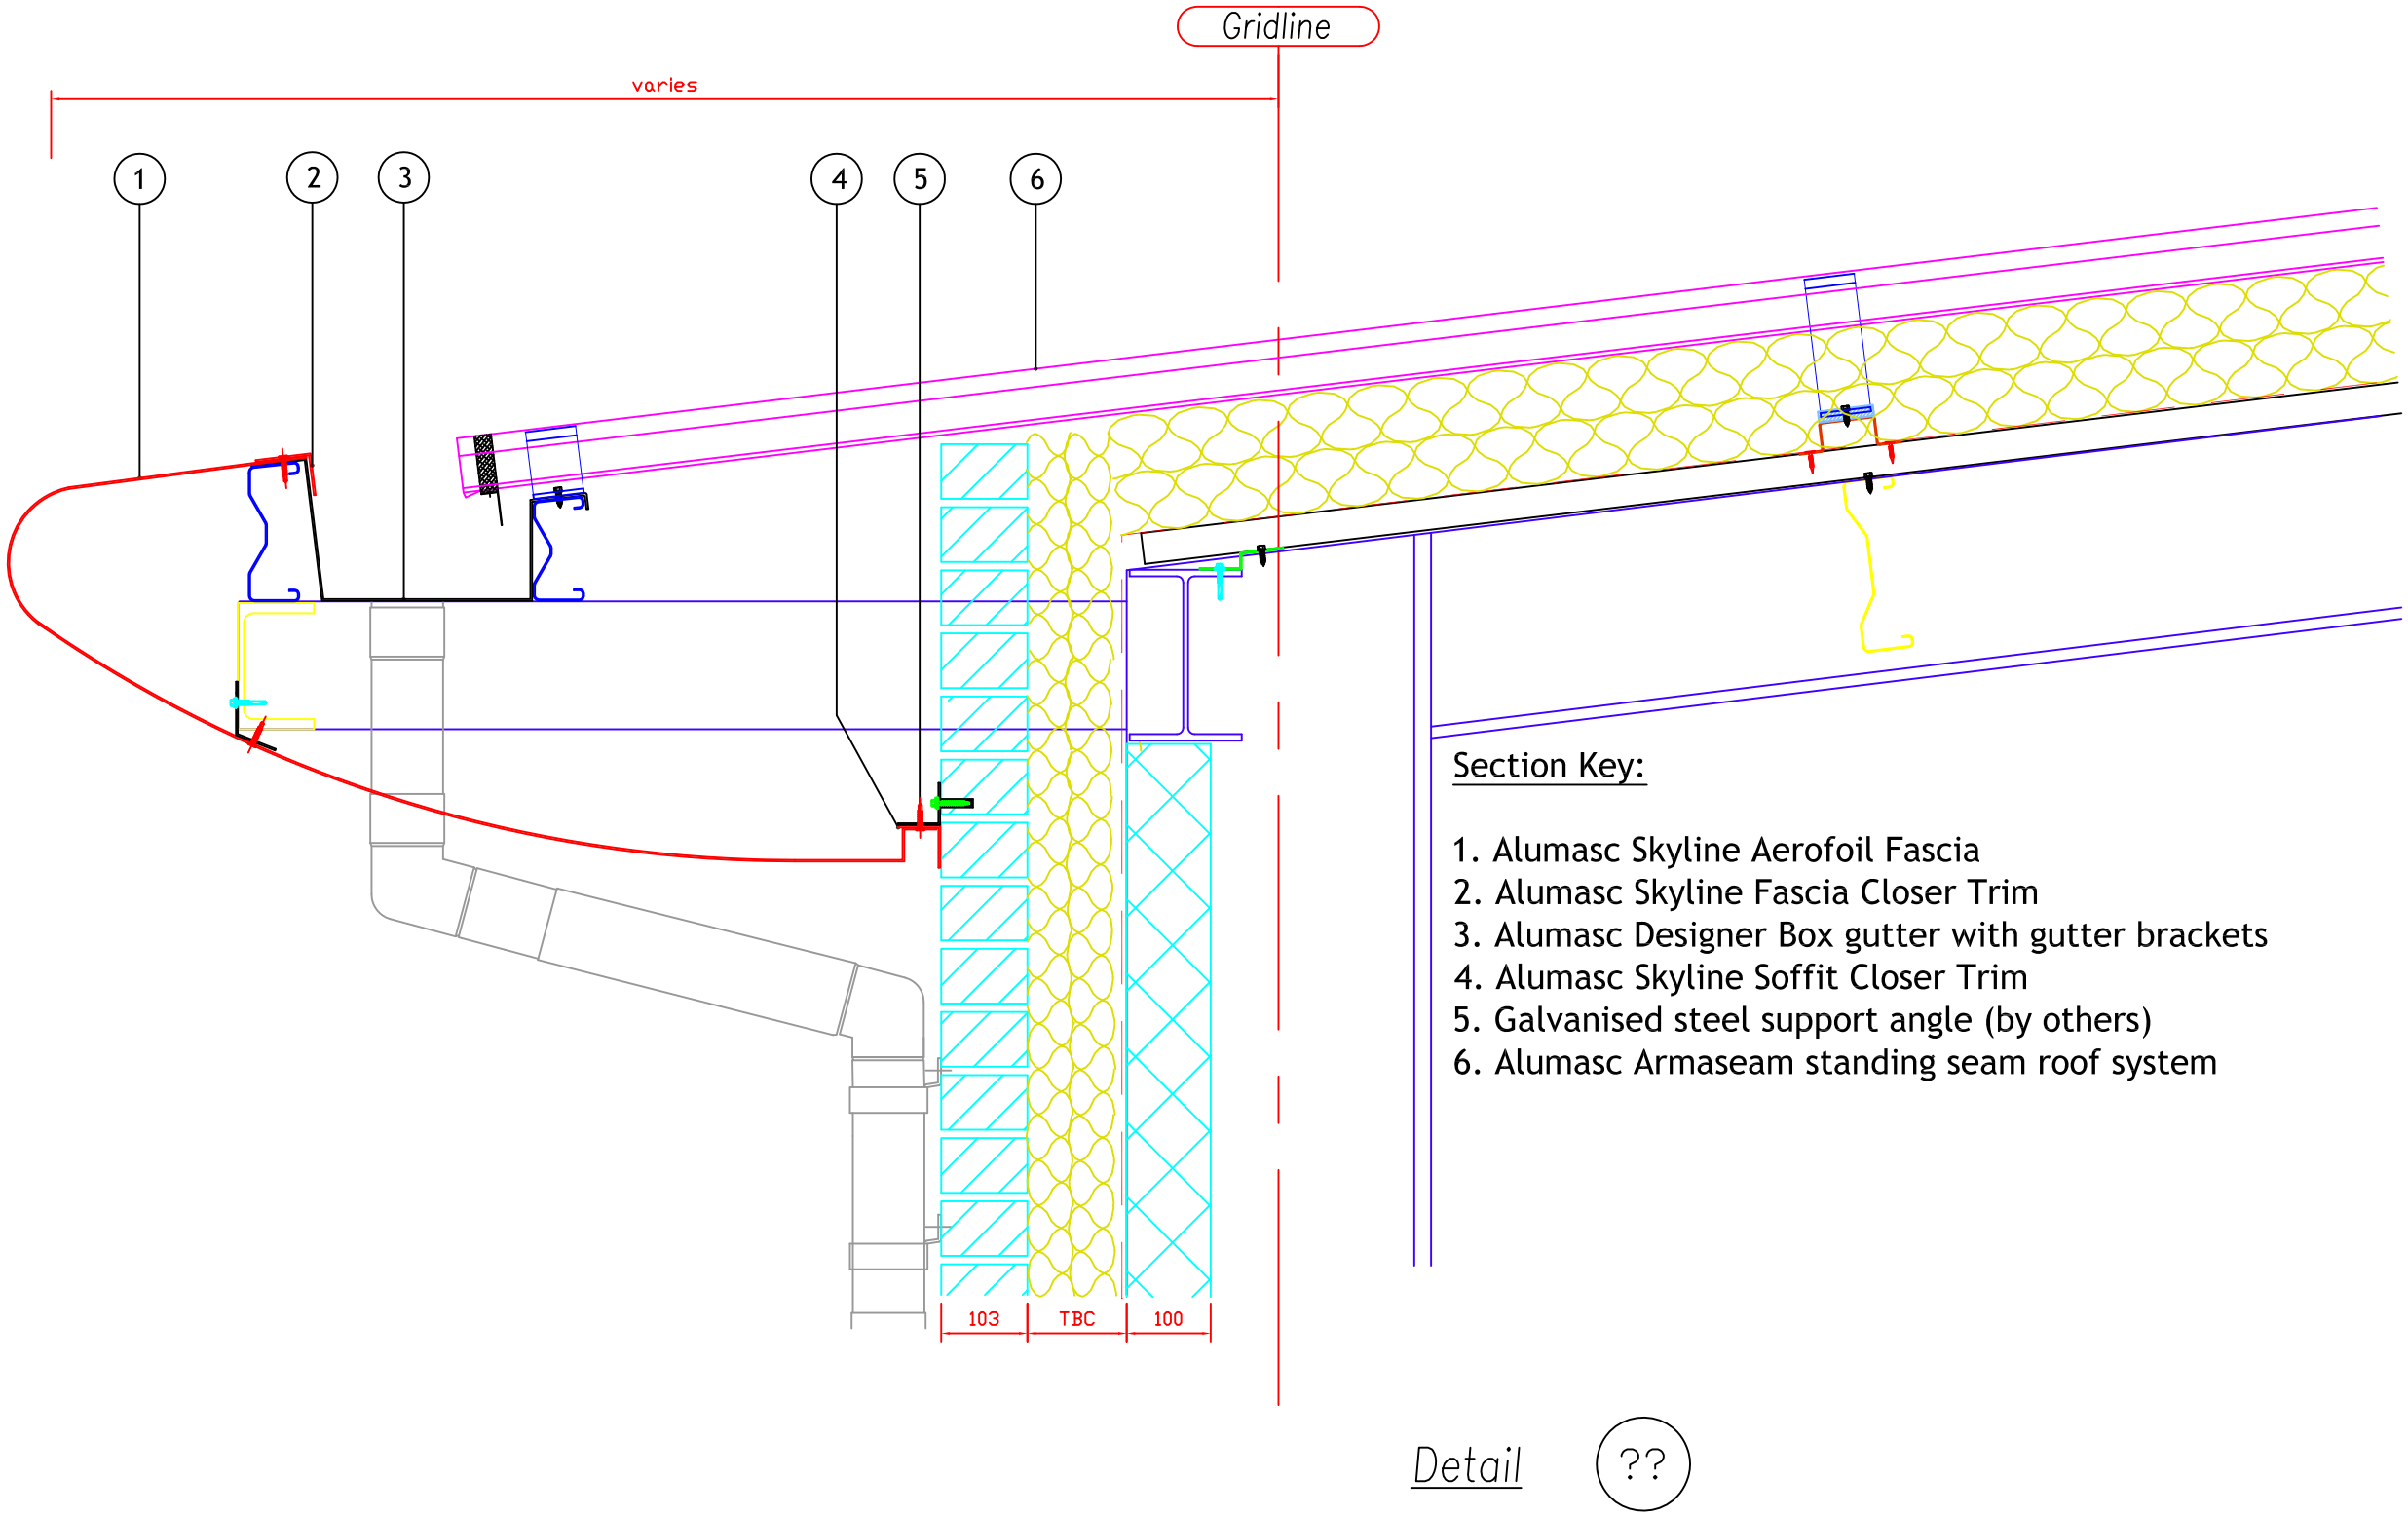

Section Key:

1. Alumasc Skyline Aerofoil Fascia
2. Alumasc Skyline Fascia Closer Trim
3. Alumasc Designer Box gutter with gutter brackets
4. Alumasc Skyline Soffit Closer Trim
5. Galvanised steel support angle (by others)
6. Alumasc Armaseam standing seam roof system

Note: This drawing is intended to illustrate the correct application of Alumasc products only. All other elements are shown indicatively and it is not the intention to detail building construction.

alumasc
EXTERIOR BUILDING PRODUCTS

ALUMASC EXTERIOR BUILDING PRODUCTS LTD
White House Works, Bold Road, Sutton
St Helens, Merseyside, WA9 4JG, UK
Telephone: +44 (0)1744 648400
Facsimile: +44 (0)1744 648401
Website: www.alumasc-exteriors.co.uk
E-mail: technical@alumasc-exteriors.co.uk

Drawing title:
Alumasc Skyline Fascia & Soffit
Indicative Detail - Aerofoil Fascia
Detail is valid only when approved by the Architect / Contractor concerned

Drawing No:	Scale:	Drawn by:
SKY-D-19	NTS	AEBP
Revision:	Date: June 2009	

Rev date:	Drawn by:	Revision:	Description:

© Copyright reserved