File:

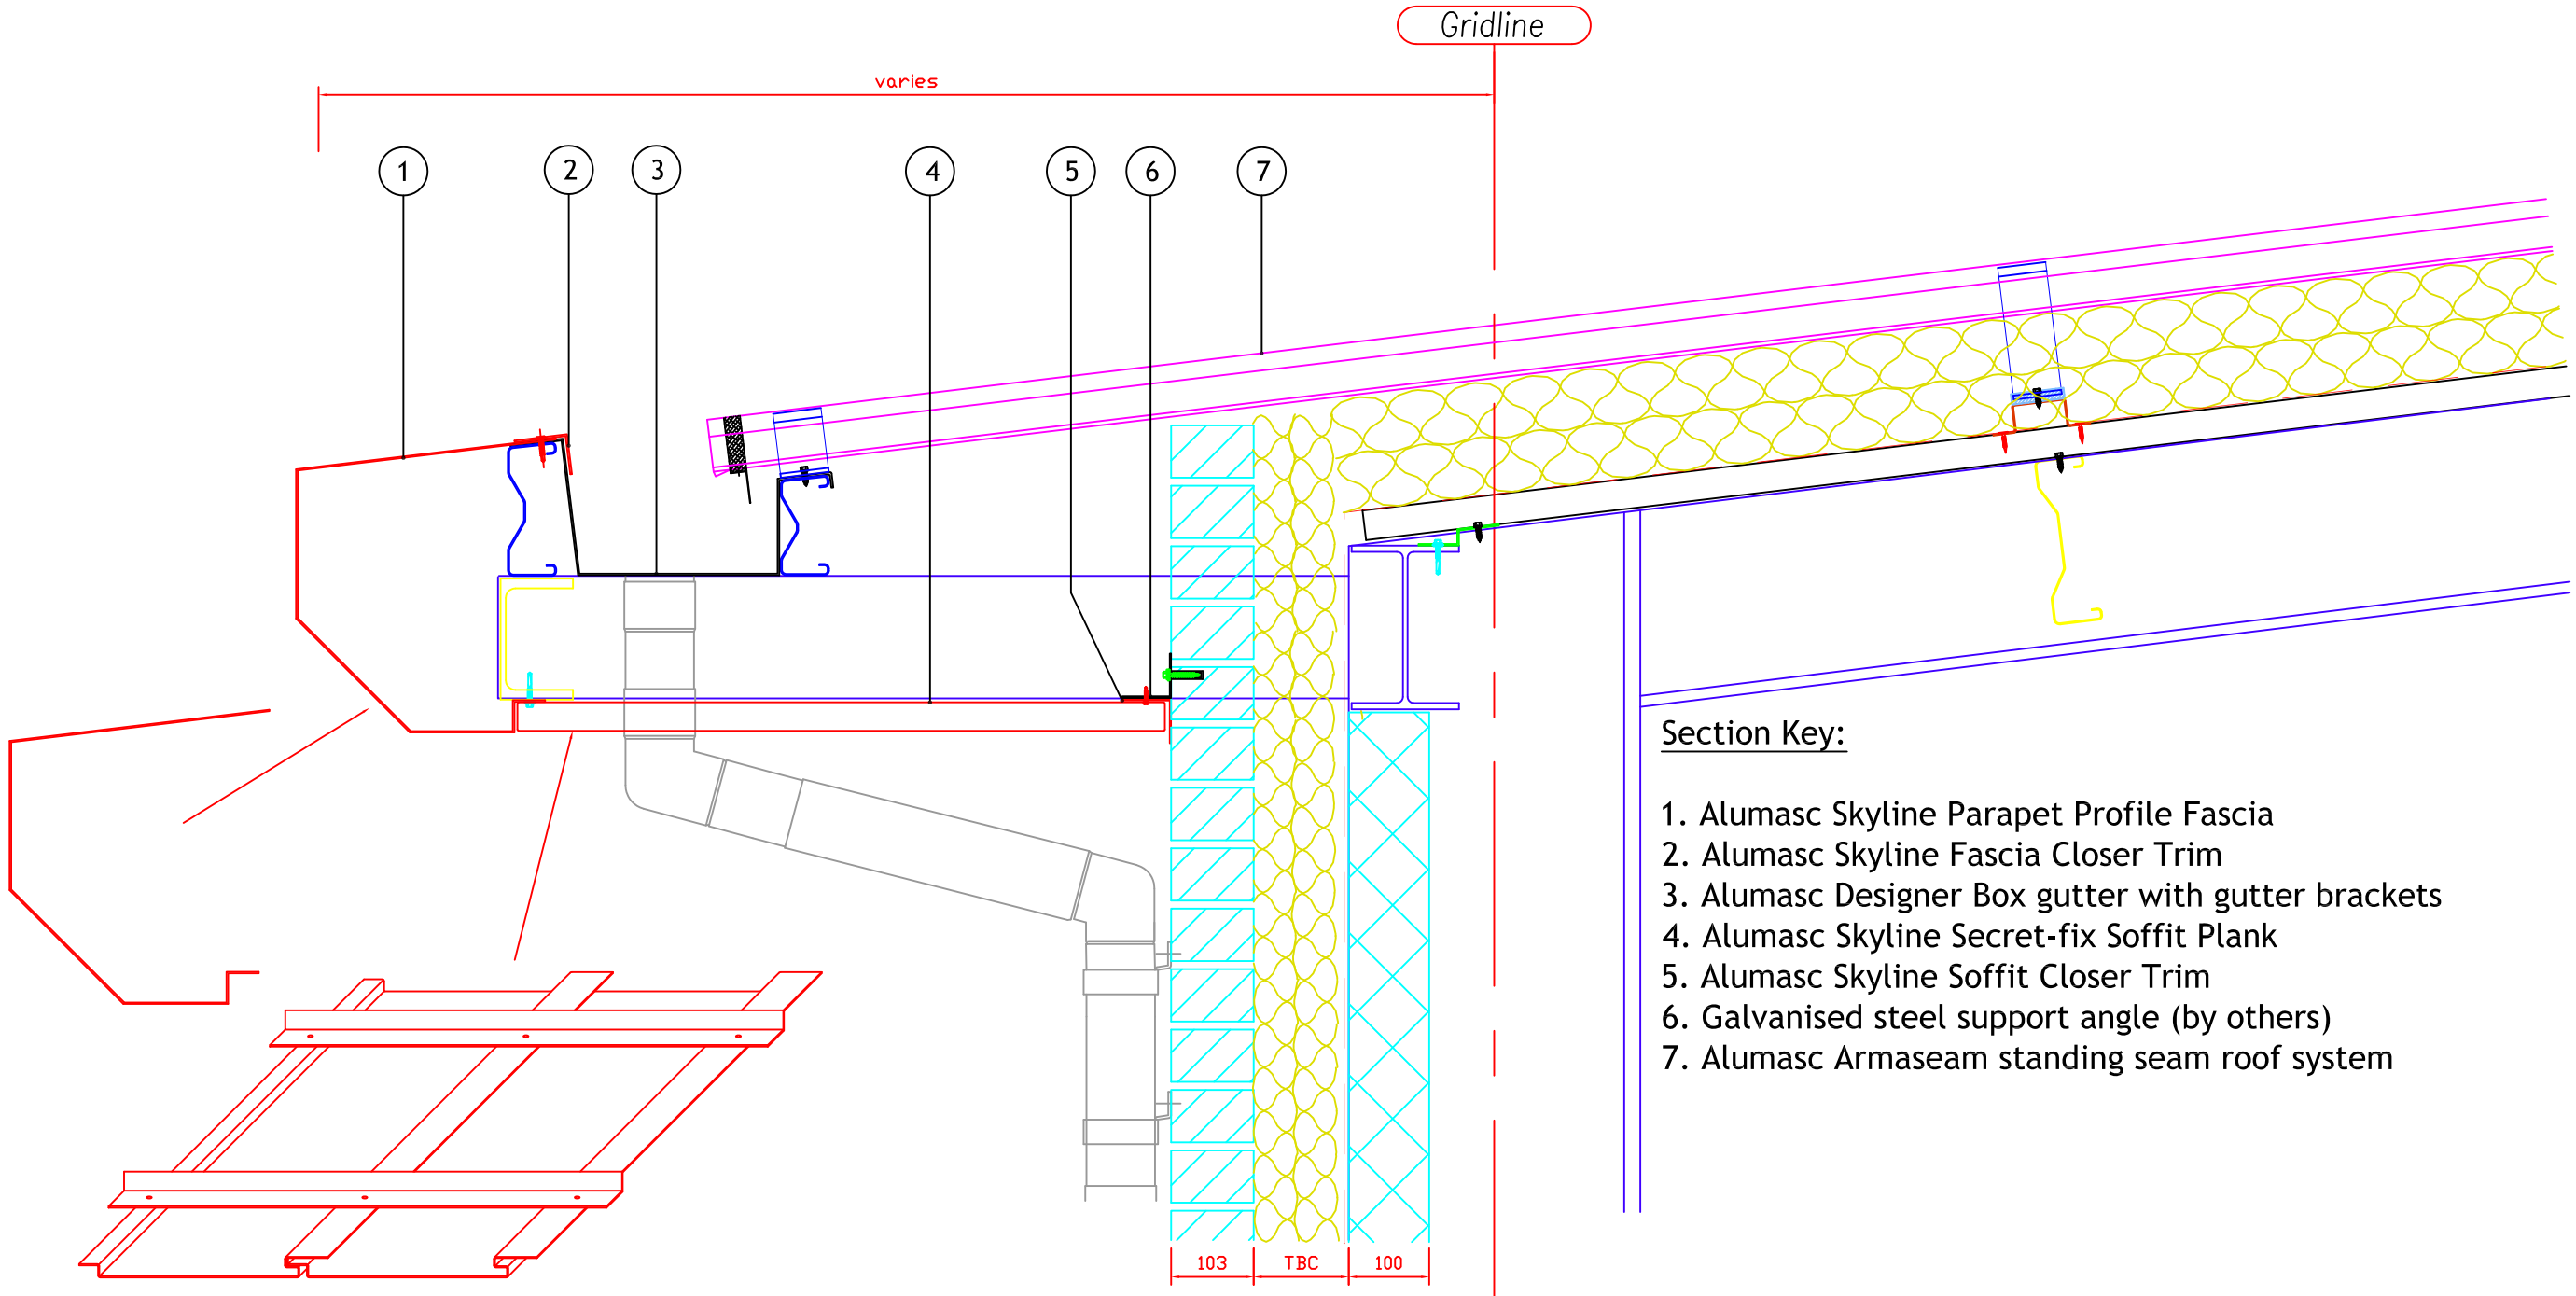

Section Key:

1. Alumasc Skyline Parapet Profile Fascia
2. Alumasc Skyline Fascia Closer Trim
3. Alumasc Designer Box gutter with gutter brackets
4. Alumasc Skyline Secret-fix Soffit Plank
5. Alumasc Skyline Soffit Closer Trim
6. Galvanised steel support angle (by others)
7. Alumasc Armaseam standing seam roof system

Detail ??

Note: This drawing is intended to illustrate the correct application of Alumasc products only. All other elements are shown indicatively and it is not the intention to detail building construction.

ALUMASC EXTERIOR BUILDING PRODUCTS LTD
White House Works, Bold Road, Sutton
St Helens, Merseyside, WA9 4JG, UK
Telephone: +44 (0)1744 648400
Facsimile: +44 (0)1744 648401
Website: www.alumasc-exteriors.co.uk
E-mail: technical@alumasc-exteriors.co.uk

Drawing title:
Alumasc Skyline Fascia & Soffit
Indicative Detail - Parapet Fascia
Detail is valid only when approved by the Architect / Contractor concerned

Drawing No:	Scale:	Drawn by:
SKY-D-22	NTS	AEBP

Revision:	Date:
	June 2009

Rev date:	Drawn by:	Revision:	Description:

© Copyright reserved